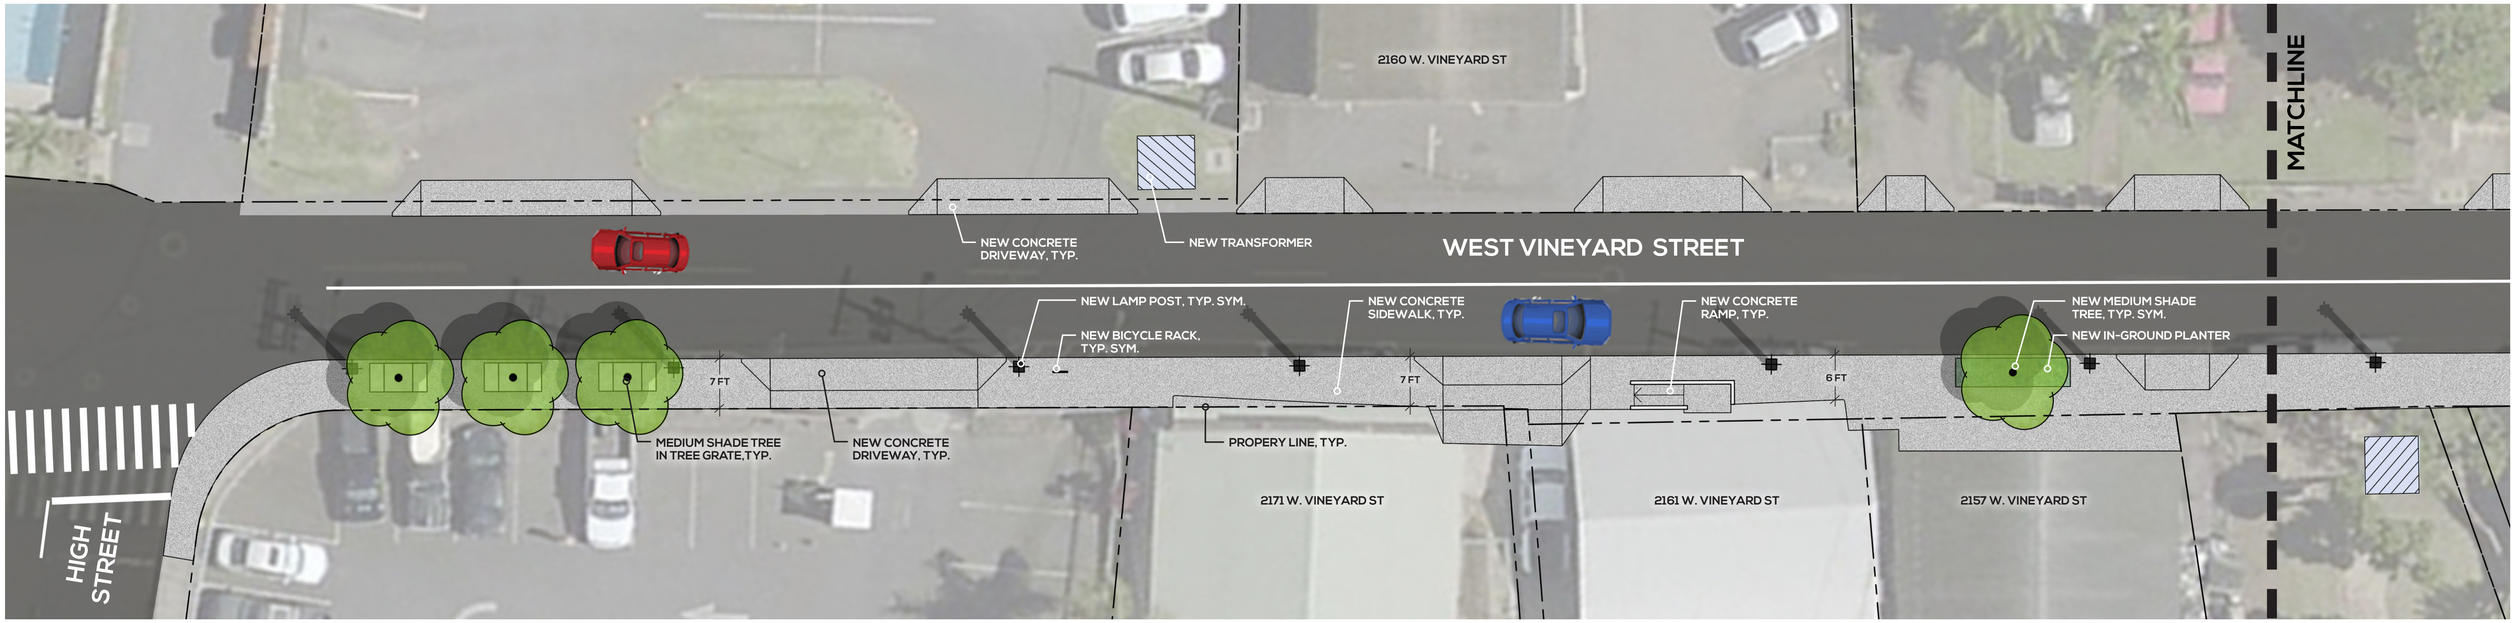

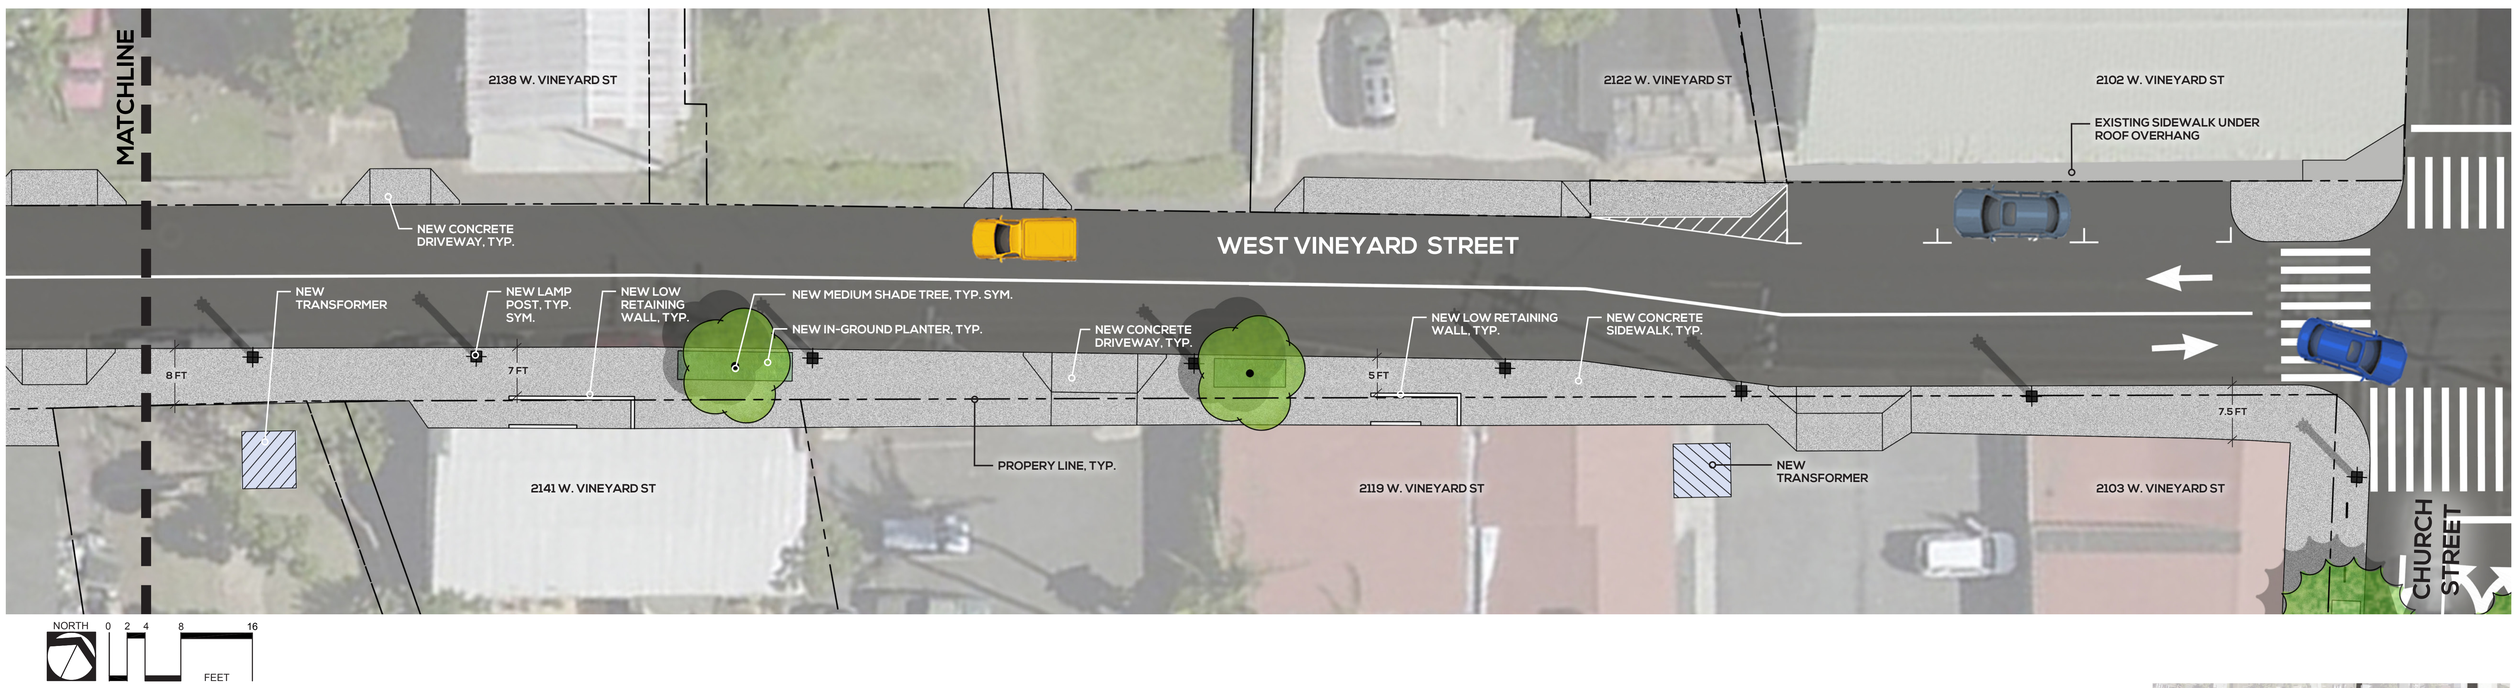

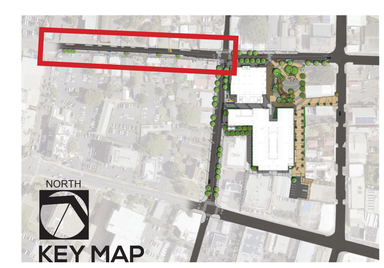

ILLUSTRATIVE STREETSCAPE PLAN
WAILUKU CIVIC HUB (OFF-SITE UPPER VINEYARD STREET)

PBR HAWAII | 2018. 03. 22