FINAL CONCEPTUAL MASTER PLAN

BALDWIN BEACH PARK | PĀ'IA, MAUI | AUGUST 22, 2019

NORTH

GRAPHIC SCALE (FT)

0 25' 50' 100' 200'
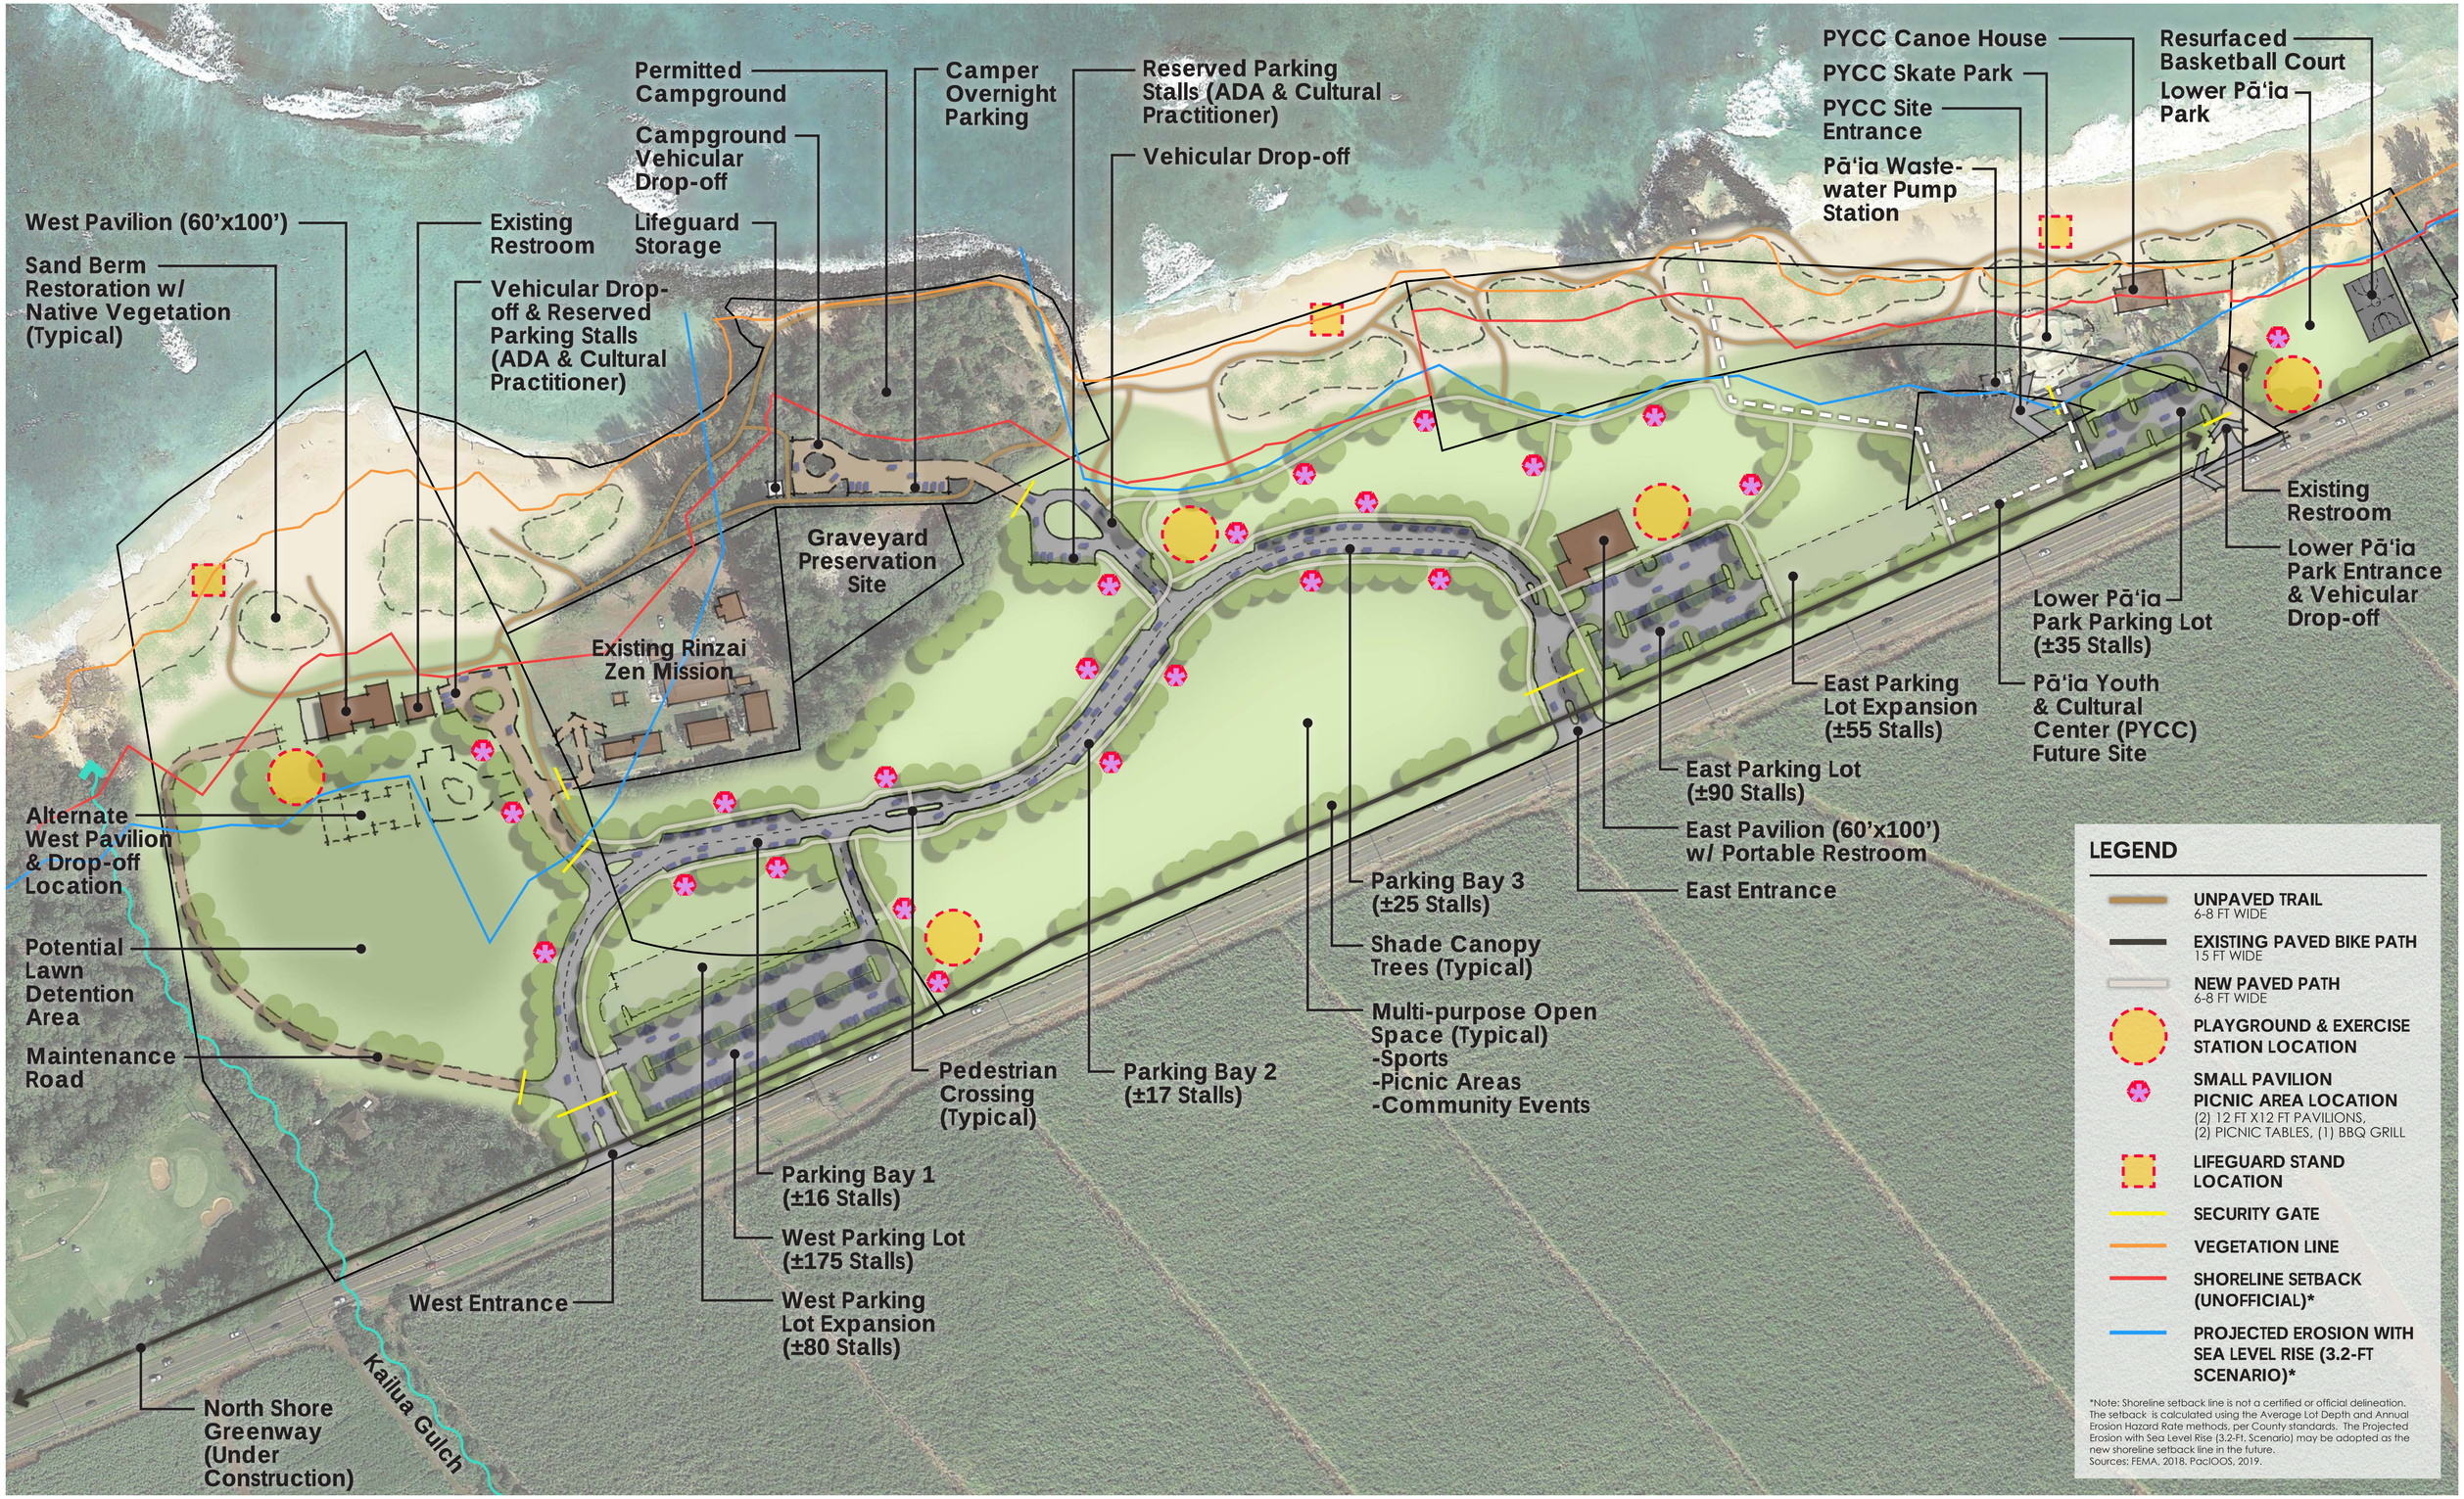
PBR HAWAII & ASSOCIATES, INC.